| ASSEMBLIES LOCATION | | | |
|---|---|---|---|
| # | E SHEET | GRID LOC | ELEVATION |
| 1 | E5006 | 5.6/D | 0.000 |

| SHIPPING MARK | PIECE MARK | BILL OF MATERIAL QTY. | DESCRIPTION | GRADE | LENGTH | PAINTING AREA (sq.ft) | TOTAL WEIGHT (Lbf) | NOTES |
|---|---|---|---|---|---|---|---|---|
| 5088C | | 1 | COLUMN | | 26'-10 1/16" | | | |
| | 50057 | 1 | HSS6X6X3/8 | A500-GR.B | 0' | 0.00 | 0.00 | |
| | f5015 | 2 | S3L_3/4"Ø | A108 | 0'-4 3/16" | 0.17 | 1.11 | |
| | f5125 | 2 | S3L_3/4"Ø | A108 | 0'-5 3/16" | 0.21 | 1.33 | |
| | p5011 | 2 | PL1"X5 1/2" | A36 | 1'-4" | 2.97 | 48.79 | |
| | p5023 | 1 | PL7/8"X18 11/16" | A572-GR.50 | 1'-8 5/8" | 5.63 | 92.30 | |
| | p5067 | 1 | PL3/8"X11" | A36 | 1'-3" | 2.43 | 17.55 | |
| | p5090 | 1 | PL1/4"X7" | A36 | 0'-9" | 0.93 | 4.45 | |
| | p5162 | 1 | PL3/8"X11" | A36 | 1'-0" | 1.95 | 14.04 | |
| | p5183 | 1 | PL1/4"X7" | A36 | 0'-9 1/4" | 0.96 | 4.59 | |
| | p5197 | 1 | PL1/4"X7 1/8" | A36 | 0'-9" | 0.95 | 4.55 | |
| | p5198 | 1 | PL1/4"X7 5/8" | A36 | 0'-9" | 1.01 | 4.87 | |
| | p5199 | 1 | PL1/4"X9" | A36 | 0'-11" | 1.44 | 7.02 | |
| | p5326 | 1 | PL2 1/2"X12" | A572-GR.50 | 1'-11 11/16" | 5.12 | 200.15 | |
| | | | | | | 23.76 | 400.73 | |

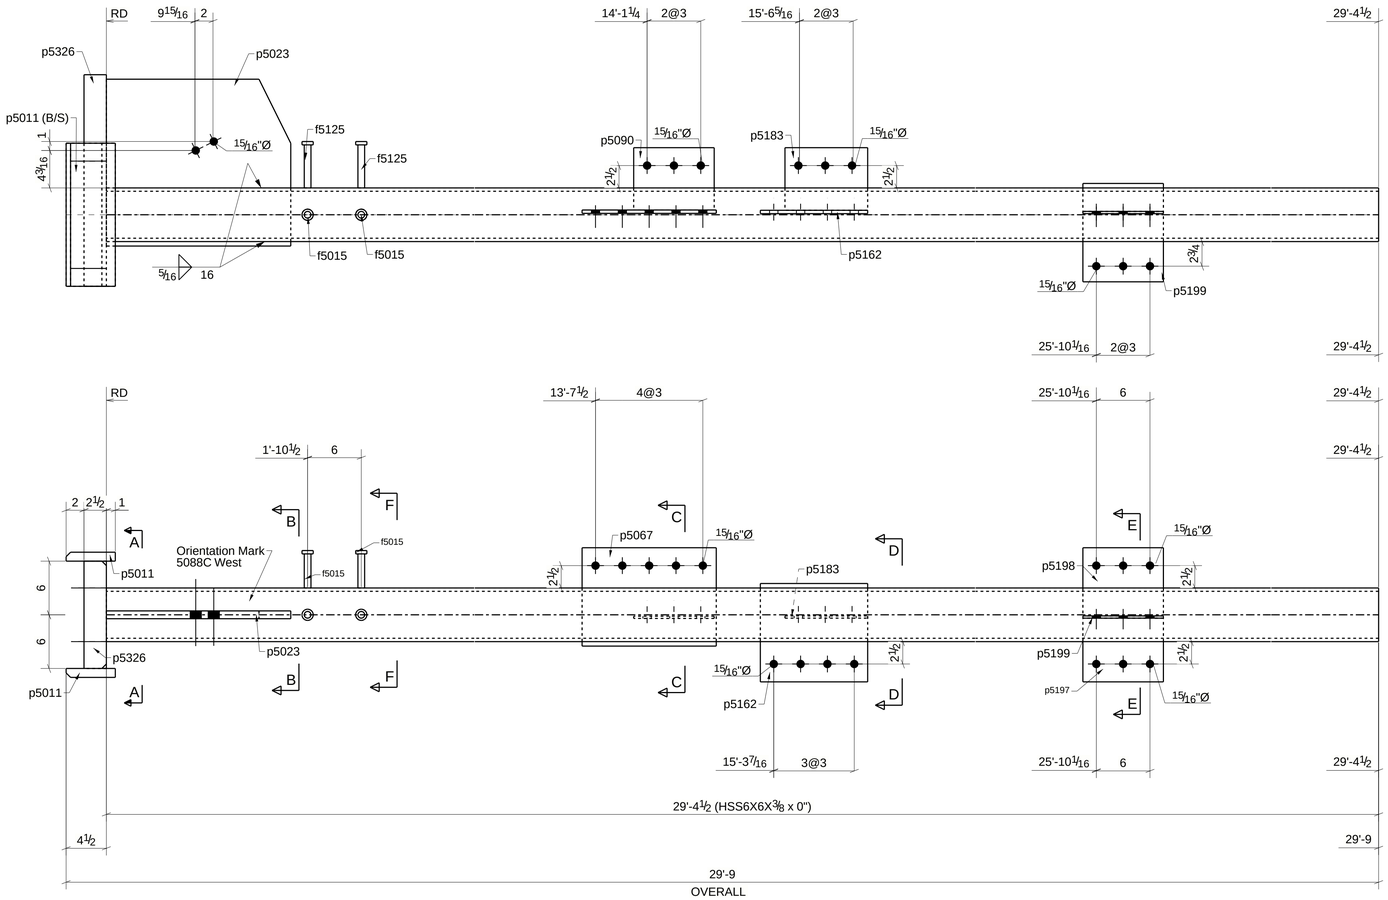


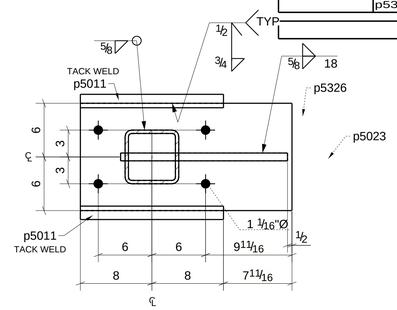


SECTION - A - A

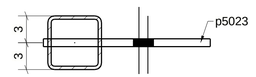


SECTION - B - B

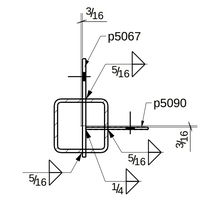


SECTION - C - C

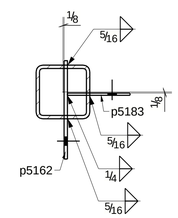


SECTION - D - D

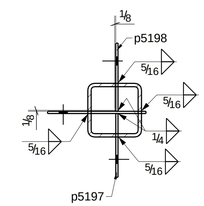


SECTION - E - E

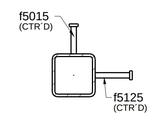


SECTION - F - F

f5125
(S3L_3/4"Ø)

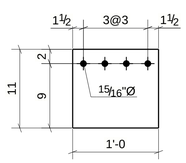

p5162
(PL3/8"X11)

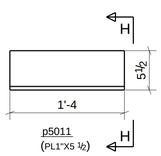

p5011
(PL1"X5 1/2)

SECTION - H - H

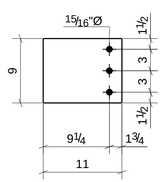

p5199
(PL1/4"X9)

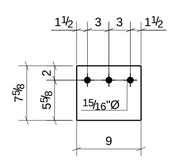

p5198
(PL1/4"X7 5/8)

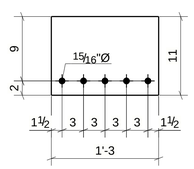

p5067
(PL3/8"X11)

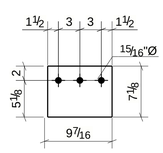

p5197
(PL1/4"X7 1/8)

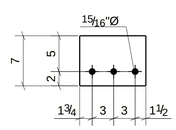

p5183
(PL1/4"X7)

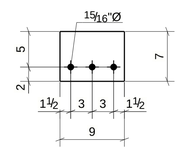

p5090
(PL1/4"X7)

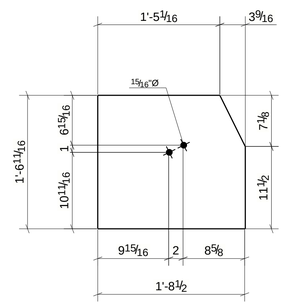

p5023
(PL7/8"X18 11/16)

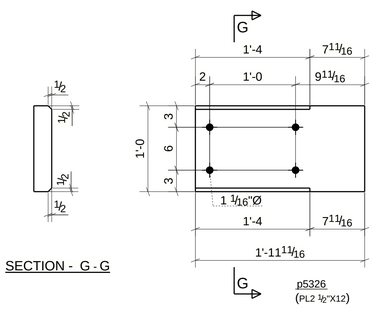

SECTION - G - G

p5326
(PL2 1/2"X12)

SYMBOLOGY

N/S -NEAR SIDE MARK
F/S -FAR SIDE MARK
B/S -NEAR SIDE BOLT MARK
E.I. -EXCEPT INDICATED
-NEAR SIDE HOLE
-FAR SIDE HOLE
EL -LEVEL

W.P. -WORK POINT
CL -CENTER LINE
-CONNECTING SIDE
RD -RUN DIMENSION

# ONE - COLUMN - 5088C

| REV. | DATE | DESCRIPTION |
|---|---|---|
| A | | FOR INFORMATION |
| - | | FOR APPROVAL |

DSENCO
STEEL DETAILING AND ENGINEERING SERVICES
WWW.dsenco.com

CUSTOMER LOGOTYPE

NOTES:

REFERENCE DRAWINGS:

PROJECTION

ISSUE PURPOSE
- [x] FOR INFORMATION
- [ ] PRELIMINARY
- [ ] FOR APPROVAL
- [ ] FOR FABRICATION
- [ ] FINAL
- [ ] ASBUILT

THIS CONFIDENTIAL DOCUMENT IS THE PROPERTY OF XXXXX AND SHALL NOT GIVEN, COMMUNICATED, COPIED OR REPRODUCED EXCEPT WITH OUR WRITTEN PERMISSION.

PROJECT:
AREA: COLUMNS FROM FOOTINGS
LOCATION:
CLIENT:
DESCRIPTION: COLUMN

DRAWN BY:
ISSUE DATE:
REVISED BY:
DATE:
ESCALA: NO
PRIORITY: 0
DRAWING No./DWG No.: 5088C
REV.: A

RECOMMENDED PRINT SIZE: ARCH_D (24"x36")